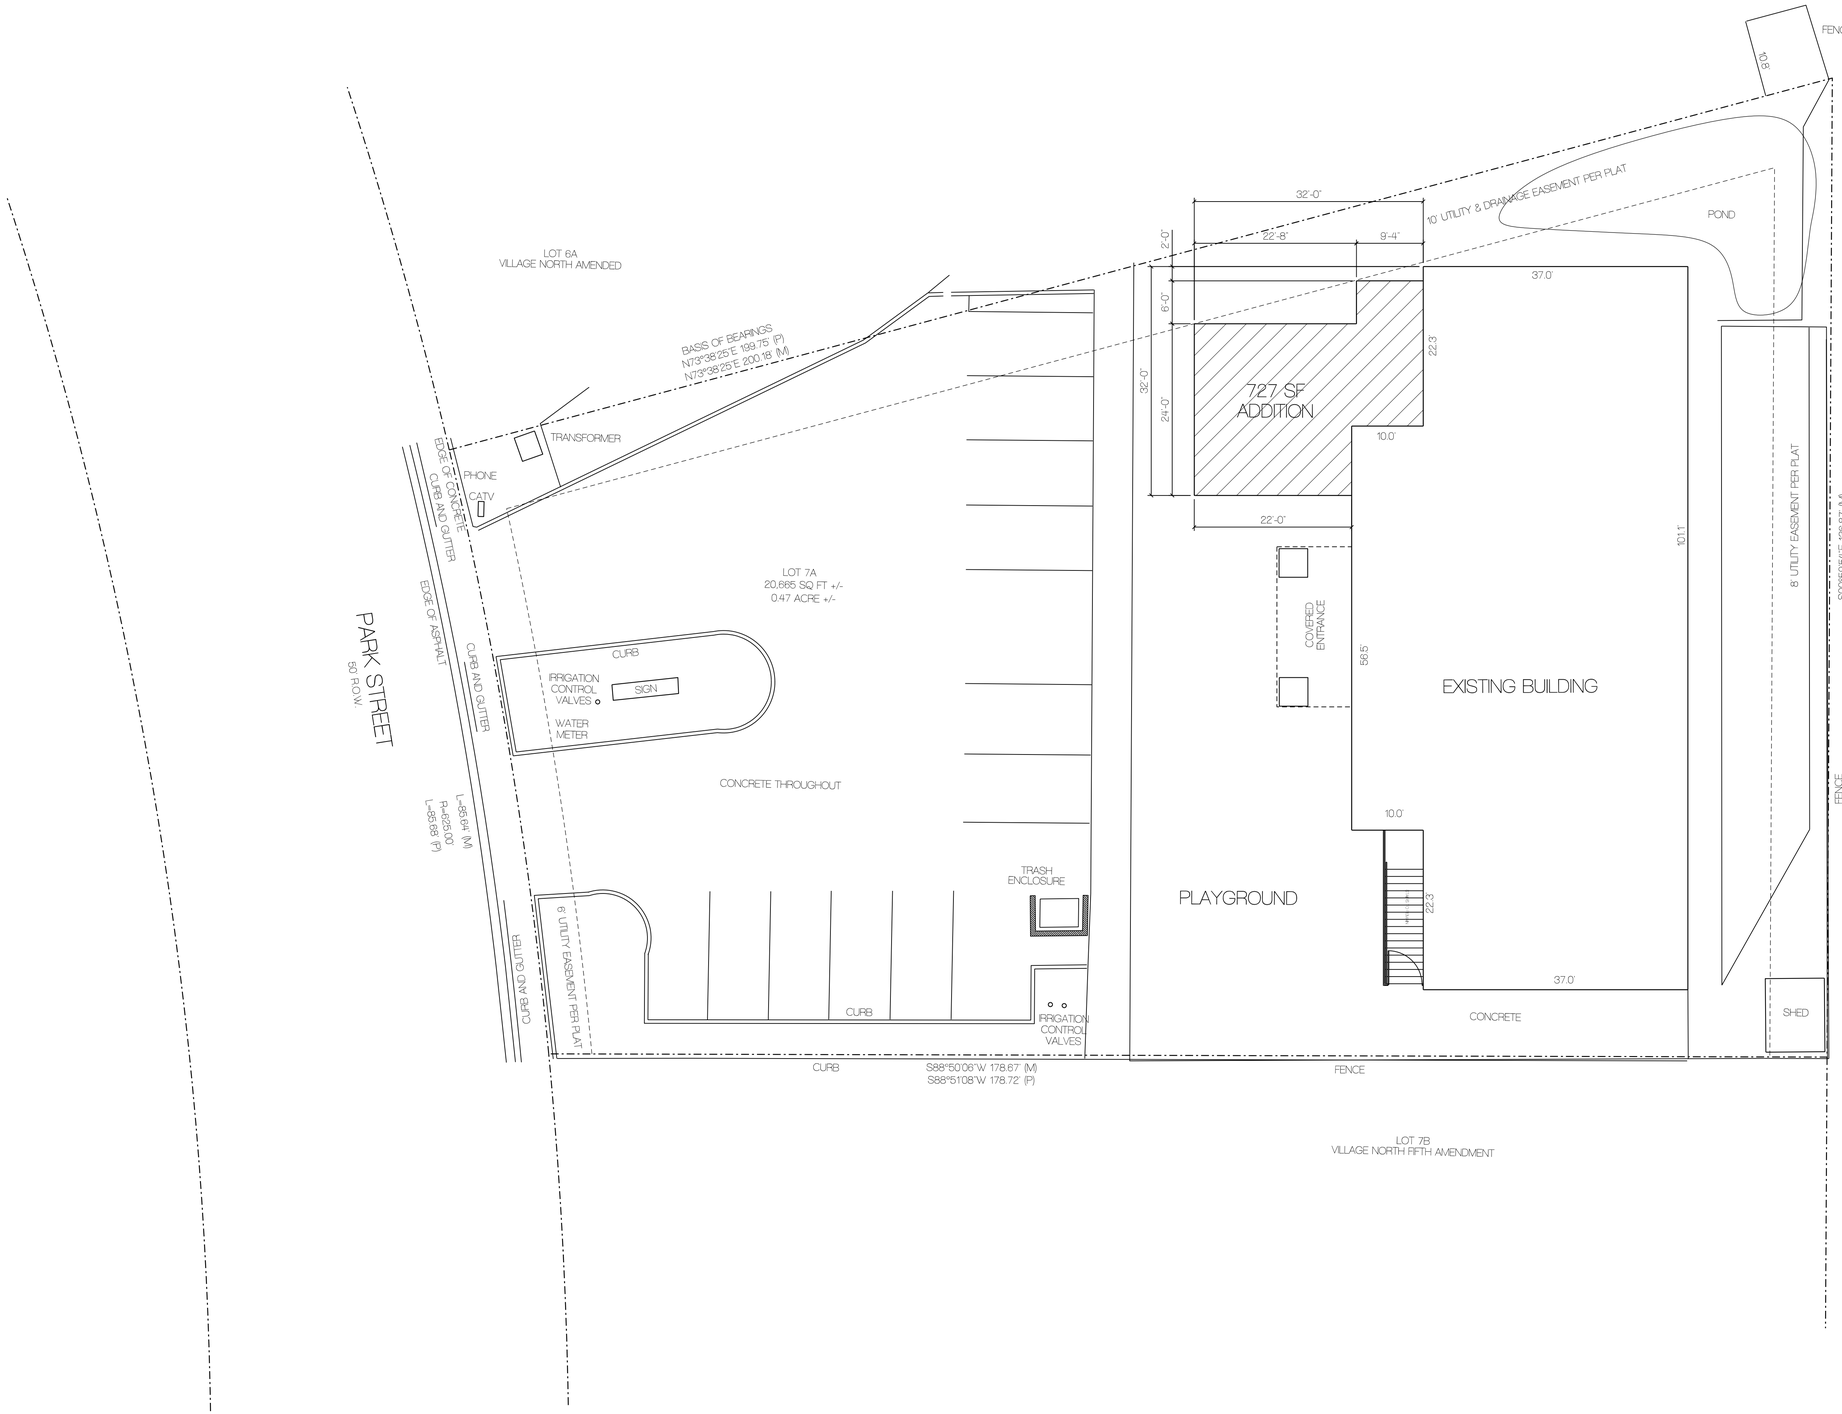

01 SITE PLAN
SCALE: 1" = 10'

BLU ARC DESIGN

33 Music Square West
Suite 106A
Nashville, Tennessee
37203
P 615.227.7209
F 615.228.7218

BRIAN GADDIS ARCHITECTS
1900 Abbott Street / Suite 103
Charlotte, North Carolina 28203
704-335-1292
www.begarchitect.com

INTERIOR / EXTERIOR RENOVATIONS

IVYBROOK ACADEMY

1354 PARK STREET
CASTLE ROCK, COLORADO

BluArc Project No.:
BGa Pproject No.: 19111
Drawn By: BEG
Checked By: 2.19.2019
Issued Date: 10.07.19

Revision	Date

Material herein is for use by authorized contractors, bidders and subcontractors in connection with this project only. All dimensions in these drawings shall take precedence over scaled dimensions. Contractors shall be responsible to verify all dimensions and conditions on the job.
BLUARC DESIGN, LLC must be notified of any variations from the dimensions and conditions shown by these drawings.

Sheet Title:

SITE PLAN
OPTION B

Sheet No.:

A001